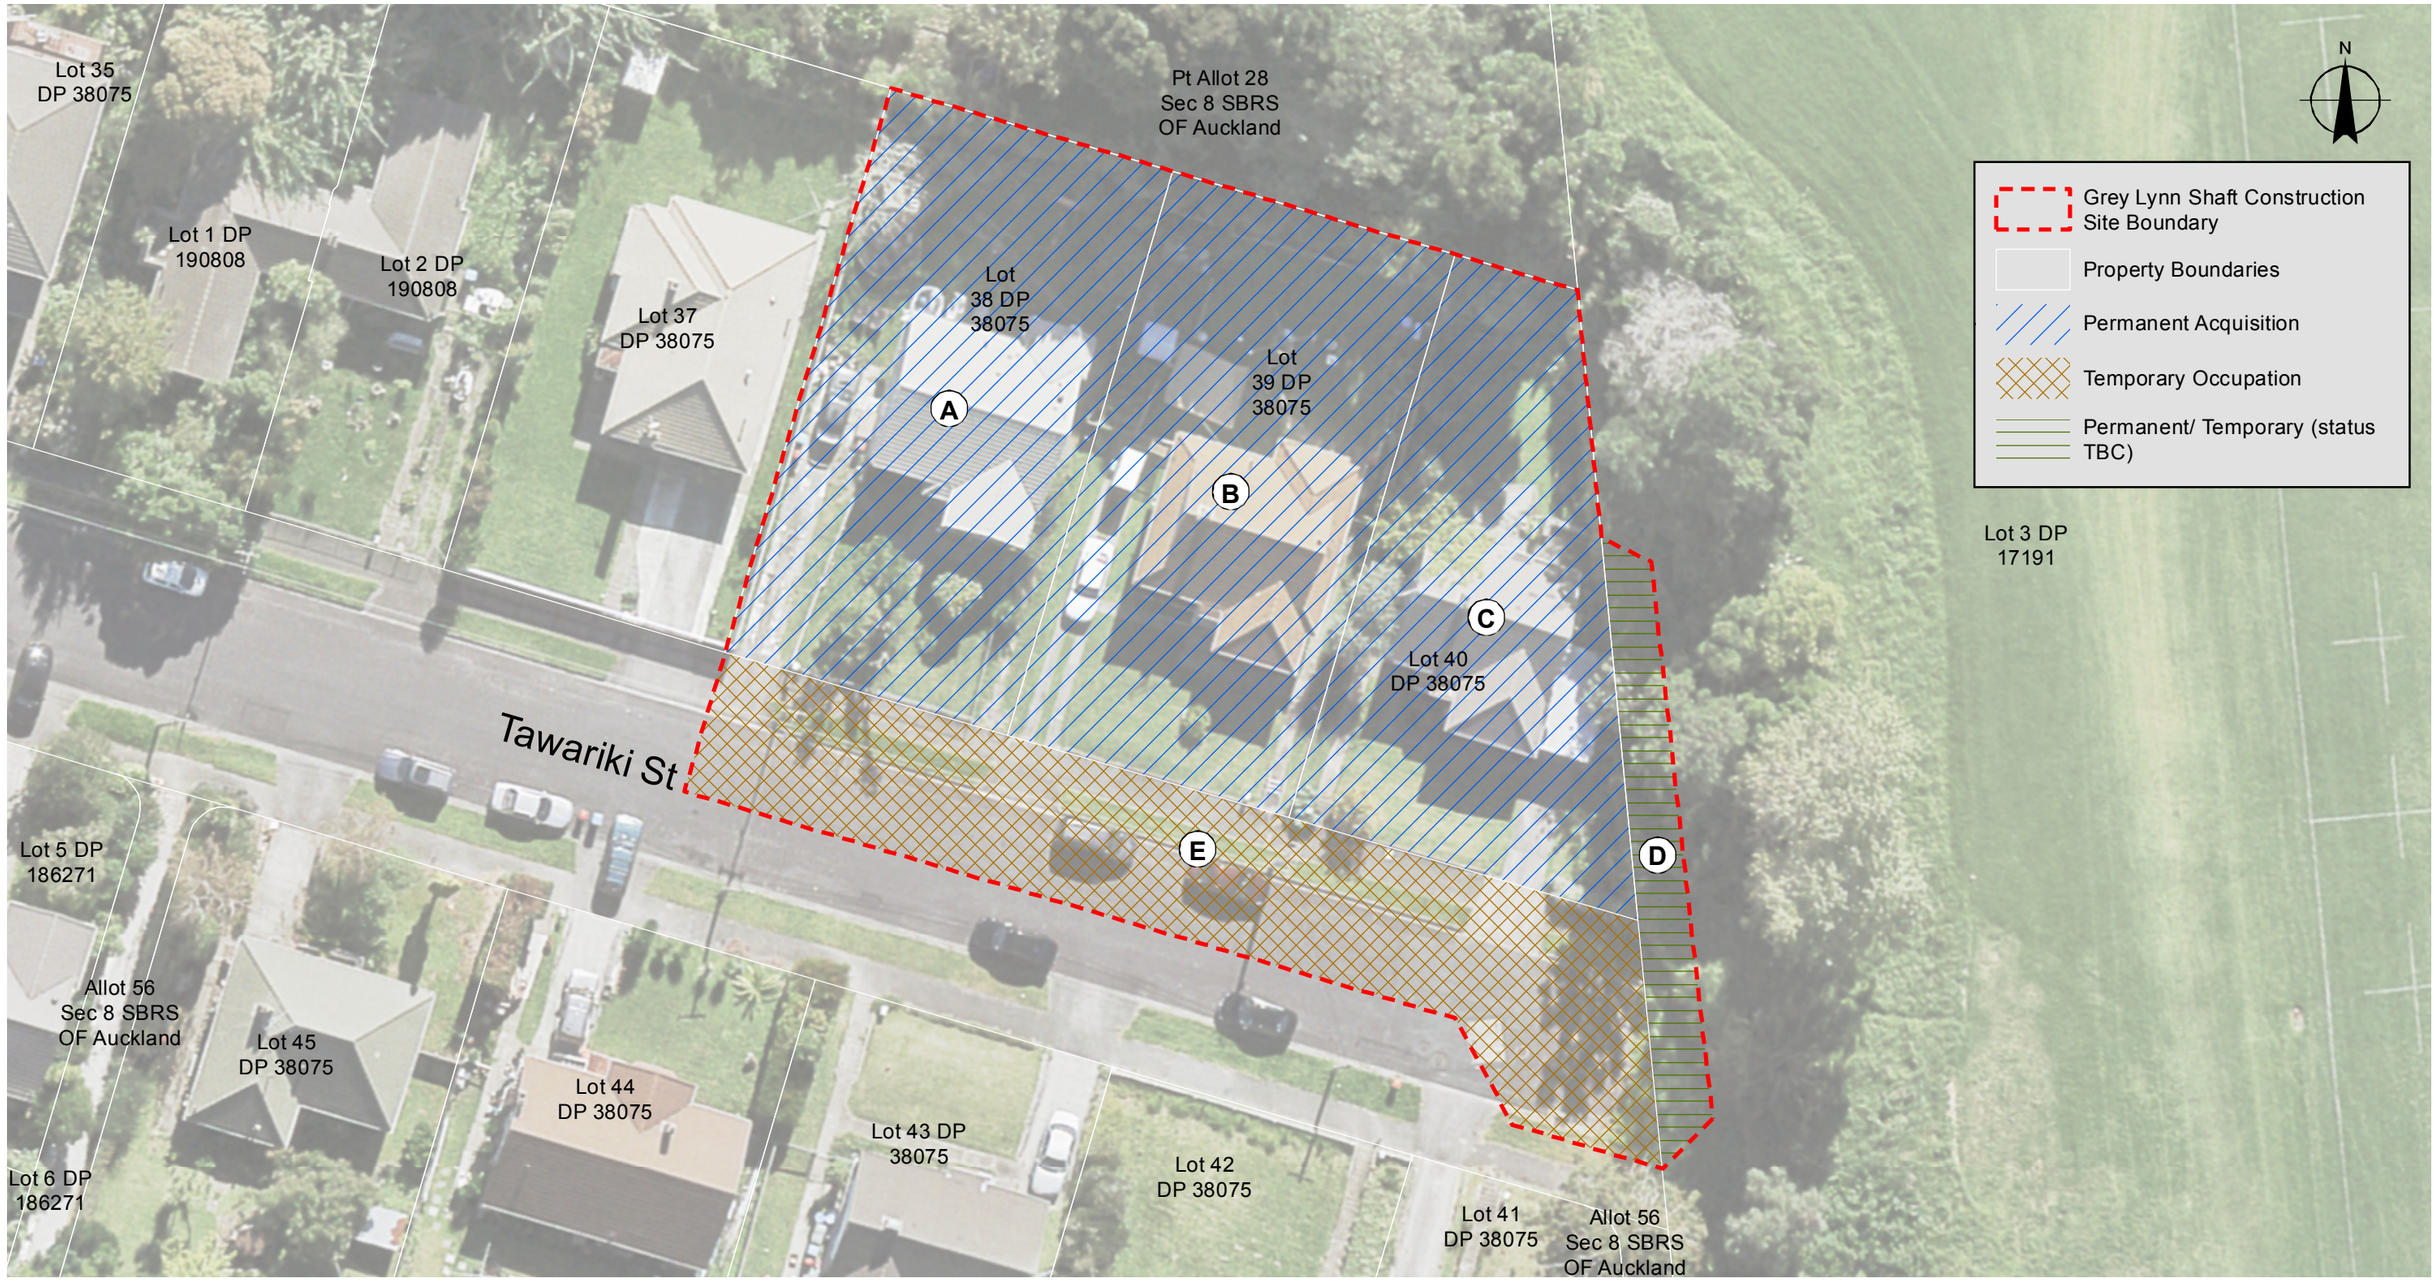

SHOWN	OWNER	LEGAL DESCRIPTION	CT	LAND REQUIRED FOR	TOTAL AREA (m²)	REQUIRED AREA (m²)
A	Housing New Zealand Limited	Lot 38 DP 38075	NA44C/1089		562	562
B	Housing New Zealand Limited	Lot 39 DP 38075	NA44C/1090		562	562
C	Cheryl Faye Pagonis	Lot 40 DP 38075	NA44C/1091		470	470
D	N.Z. Marist Brothers Trust Board	Lot 3 DP 17191	NA397/195		56658	99
E	ROAD RESERVE					515
TOTAL						**2208**

0 10 20m

SCALE 1:350 @ A3 SIZE

AMD	DATE	DESIGN REVIEW	REVD D. M GR	APPD A. MGR	PURPOSE OF ISSUE / AMENDMENT

JACOBS SPATIAL

DISCLAIMER
The information shown on this drawing is solely for the purposes of supporting RMA applications for statutory approvals. All information shown is subject to review for compliance with approved consents and the outcomes of final design.

WATERCARE

GREY LYNN TUNNEL

DRAWN	REVIEWED	REVIEWED DISCIPLINE MANAGER	APPROVED ALLIANCE MANAGER
JW	AT	NK	NK
DESIGNED	DESIGN REVIEW		
-	-		

LAND REQUIREMENT PLAN
TAWARIKI STREET SHAFT SITE

SCALE	Contract No	DRAWING No	AMDT
AS SHOWN	-	-	A

Date: 20/02/2019 Time: 11:56:11 AM

Path: J:\IEA\Admin\02_New Zealand\Env_Spatial_Planning_Water\08_Database\AK_Spatial\WORKING PROJECTS\GREY_LYNN_TUNNEL\WORKSPACE\Land_requirement.mxd